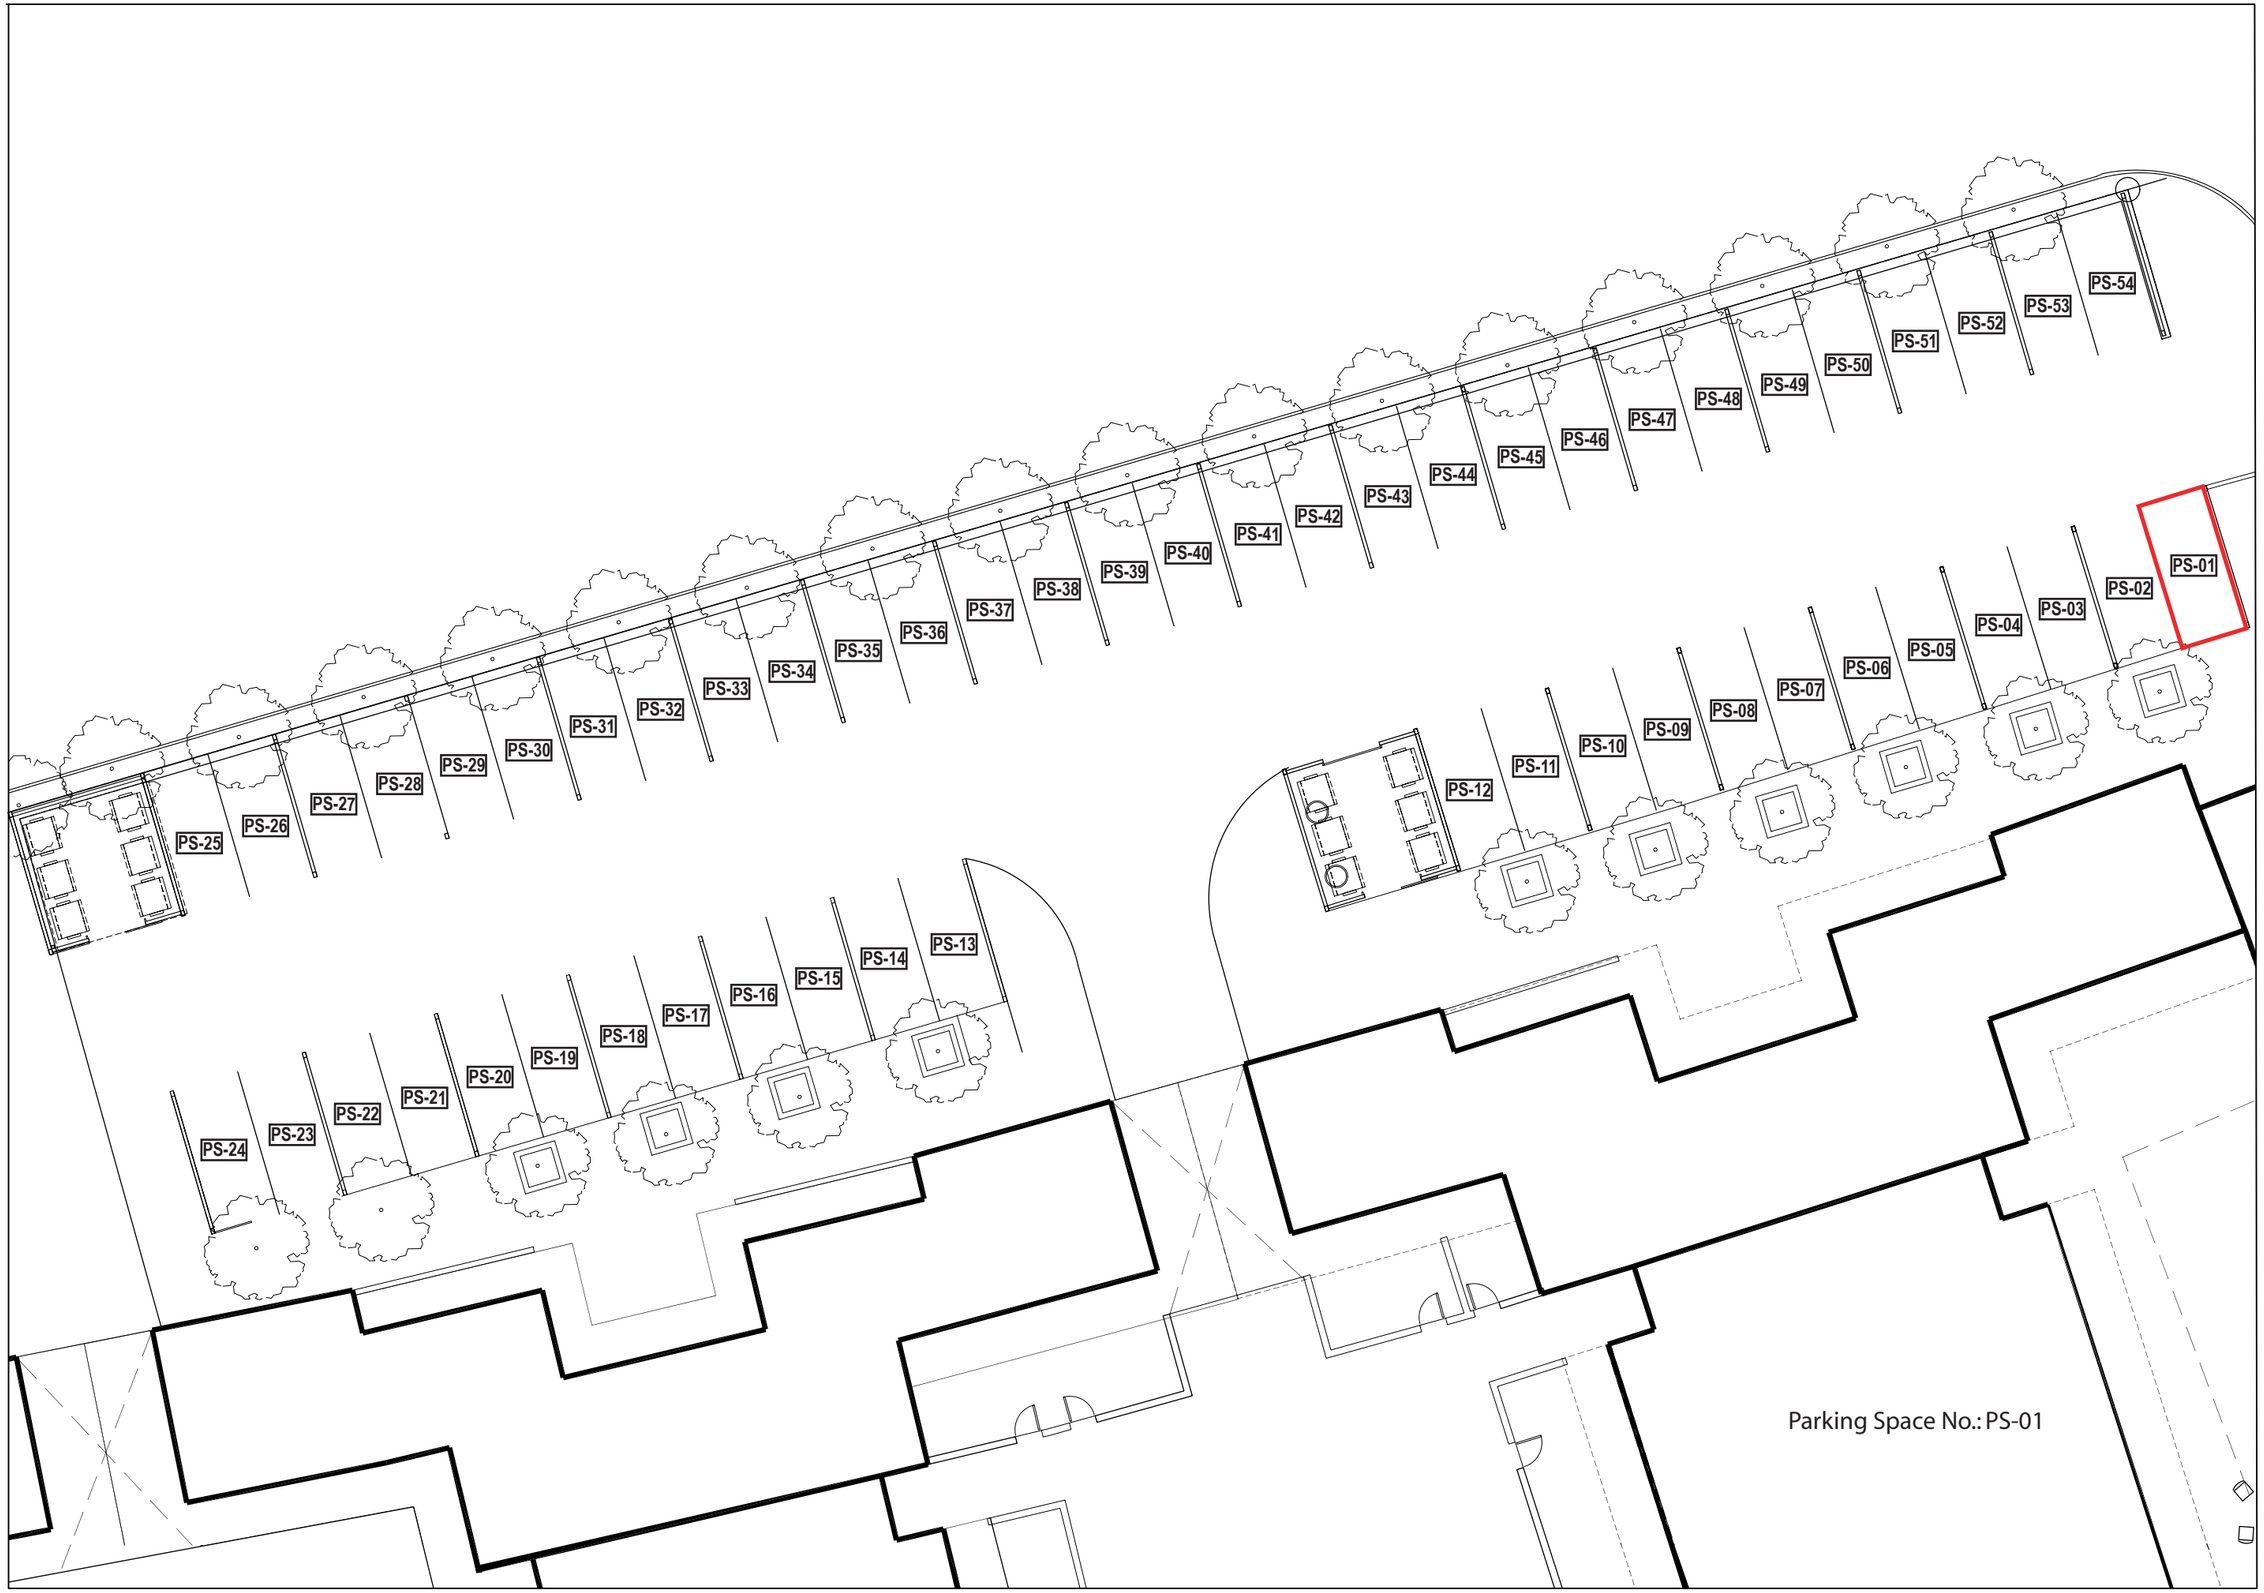

CONTRACTOR MUST CHECK & VERIFY ALL DIMENSIONS ON THE JOB.

DO NOT SCALE DRAWINGS.

ALL DRAWINGS, SPECIFICATIONS AND RELATED DOCUMENTS ARE THE PROPERTY OF THE ARCHITECT AND MUST BE RETURNED UPON REQUEST. REPRODUCTION OF DRAWINGS, SPECIFICATIONS AND RELATED DOCUMENTS IN PART OR IN WHOLE IS FORBIDDEN WITHOUT THE ARCHITECT'S WRITTEN PERMISSION.

THIS DRAWING IS NOT TO BE USED FOR CONSTRUCTION UNTIL SIGNED BY THE ARCHITECT.

ISSUED

No	Date	Issued
1	24 NOV 2006	

Diamond and Schmitt Architects Incorporated

384 Adelaide Street West, Suite 300
Toronto, Canada M5V 1R7
T. 416.862.8800
F. 416.862.5508

BLACK SEA RESIDENTIAL DEVELOPMENT
OBZOR, BULGARIA

PARKING
SURFACE

PS-01